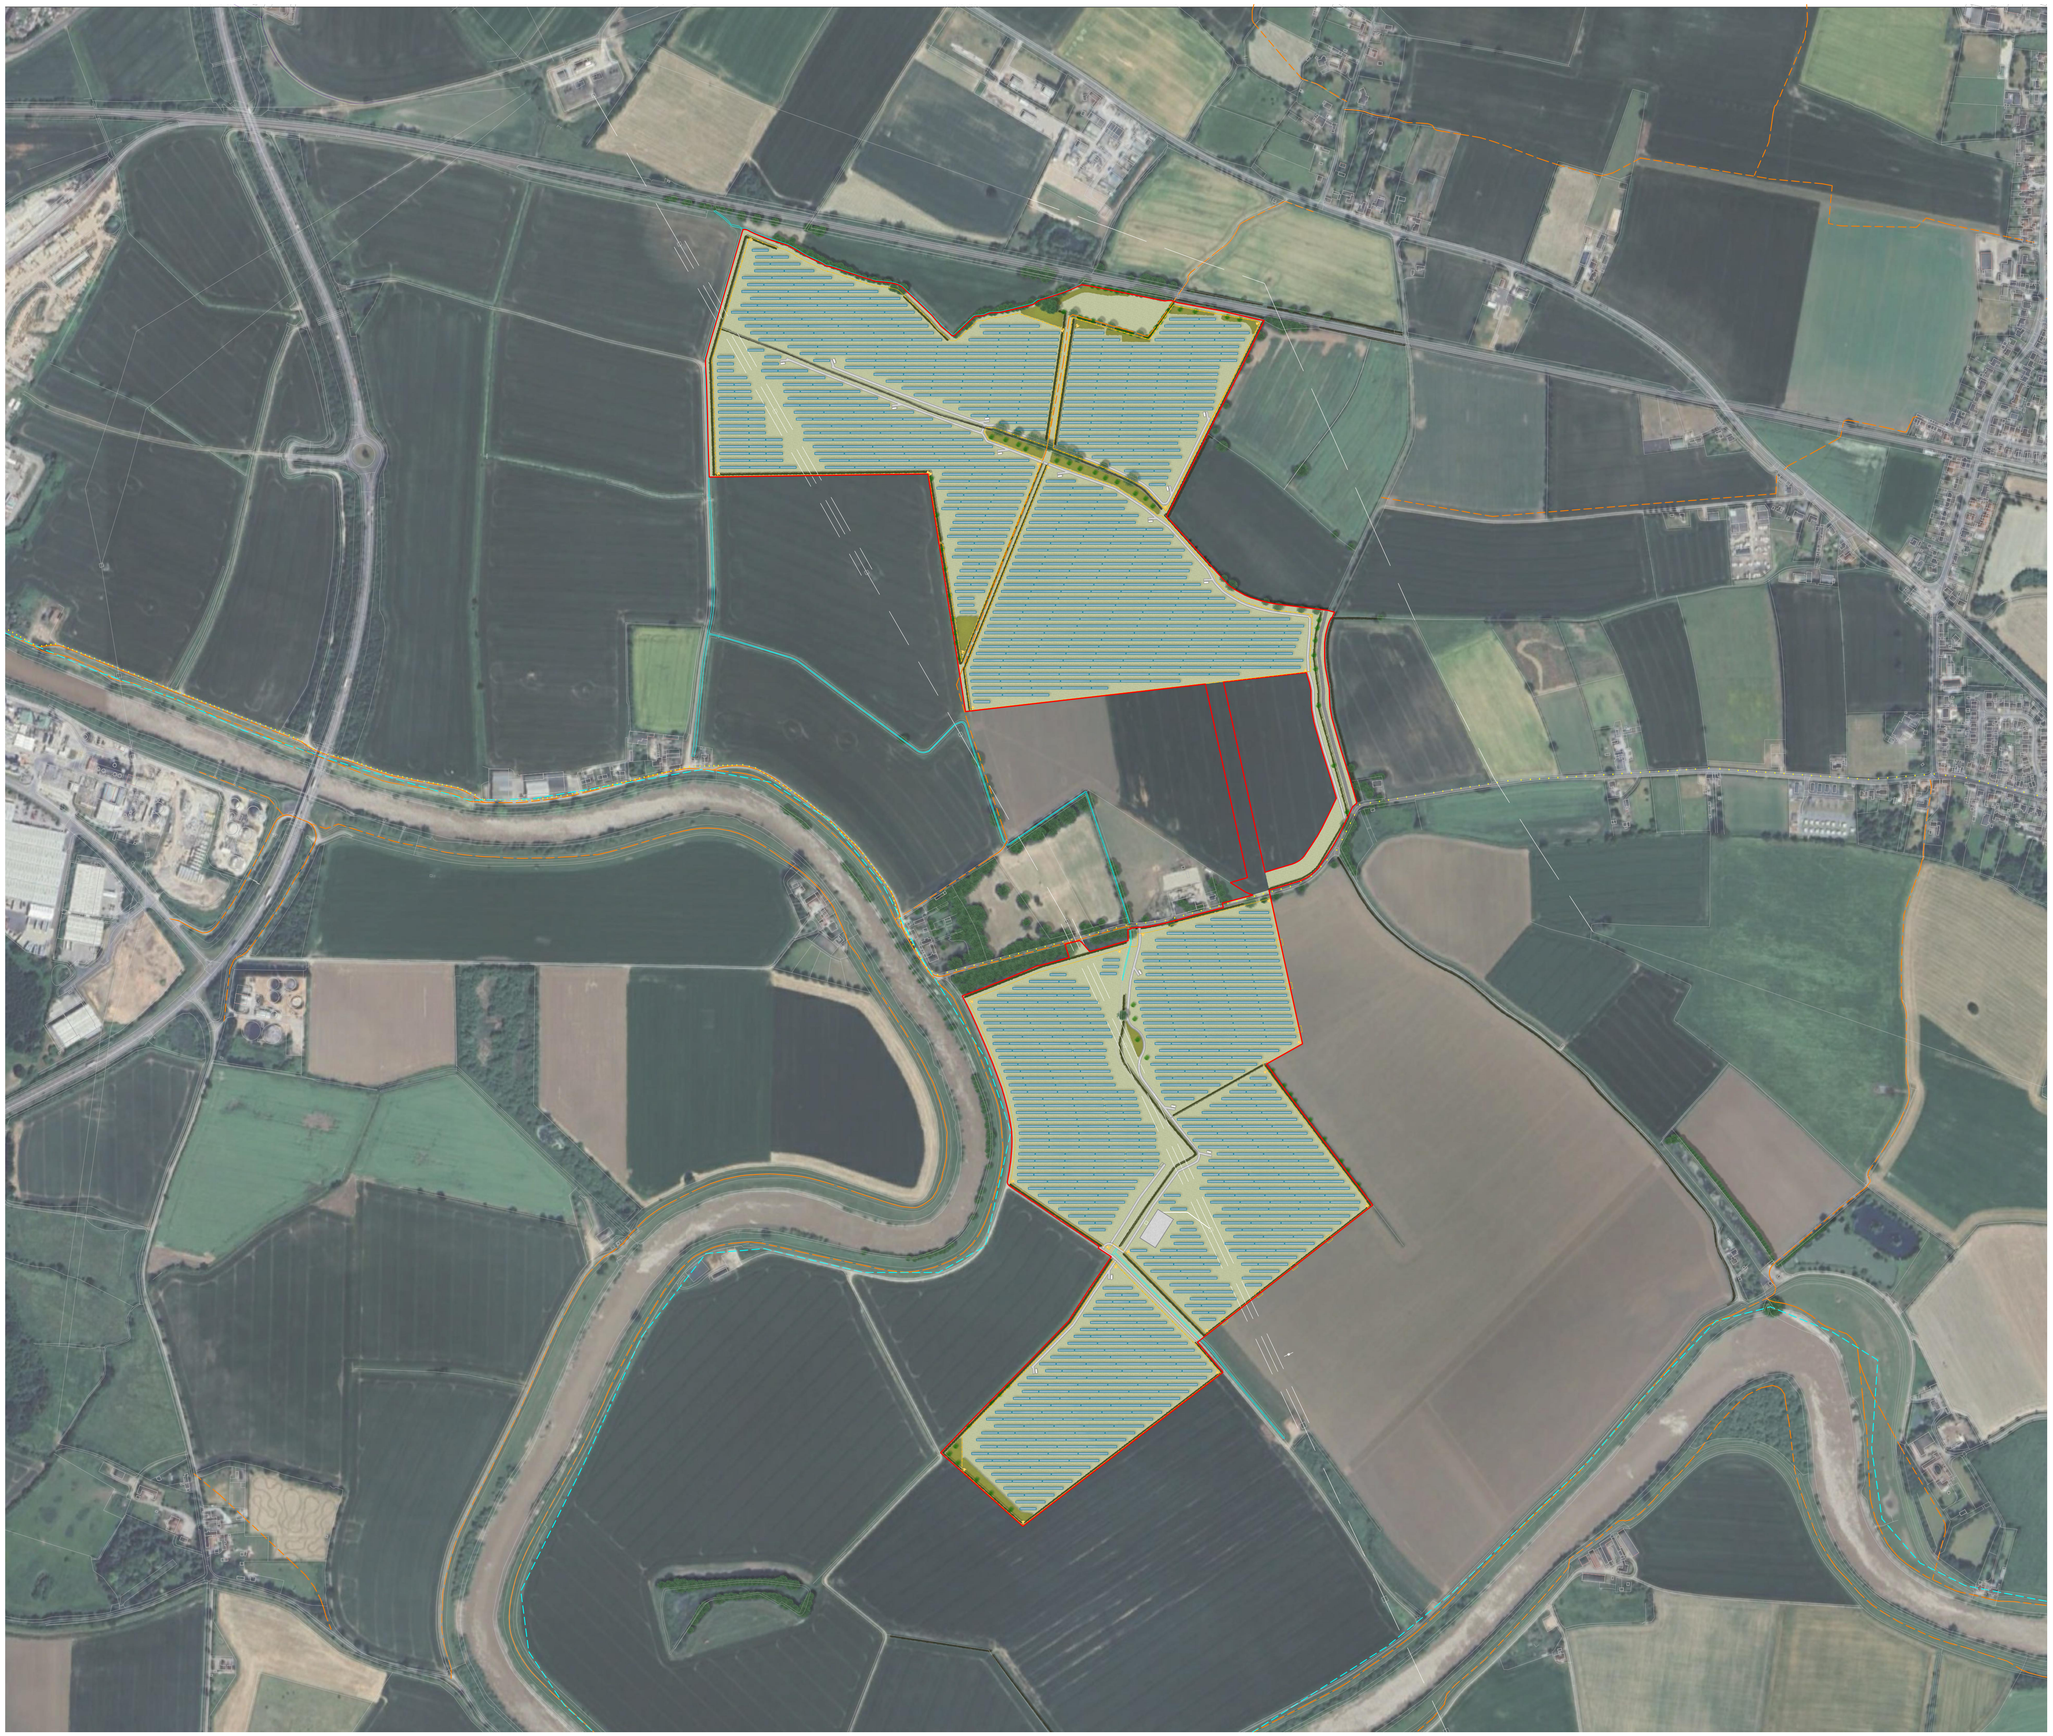


**Newlands Farm Solar Limited**

# Newlands Farm, Selby

## Landscape Strategy LA.**100**

Key

- Site boundary
- Existing trees to be retained
- Existing hedgerows to be retained
- Proposed solar panels
- Proposed substation
- Existing track
- Proposed access track
- Proposed access gates
- Proposed fence
- Existing waterways
- Existing pylons with overhead cables shown as dashed white lines
- Existing footpaths
- National Trail - Trans Pennine Trail
- Existing National Cycle Route
- Proposed trees
- Proposed native scrub
- Proposed native hedgerows
- Proposed picnic area
- Proposed low growing grass mix: Such as EG1 General Purpose Meadow Grass Mixture or similar and approved

0 100 200 300 400 500m

North

Scale 1:5,000 @A1 / 1:10,000@A3

TC25300_LA.100v1.dwg 06 March 2025

tir collective LANDSCAPE ARCHITECTS

Floor 7, Brunel House, 2 Fitzalan Road, Cardiff, CF24 0EB

© Tir Collective Limited 2025. Registered Company No. 13489264